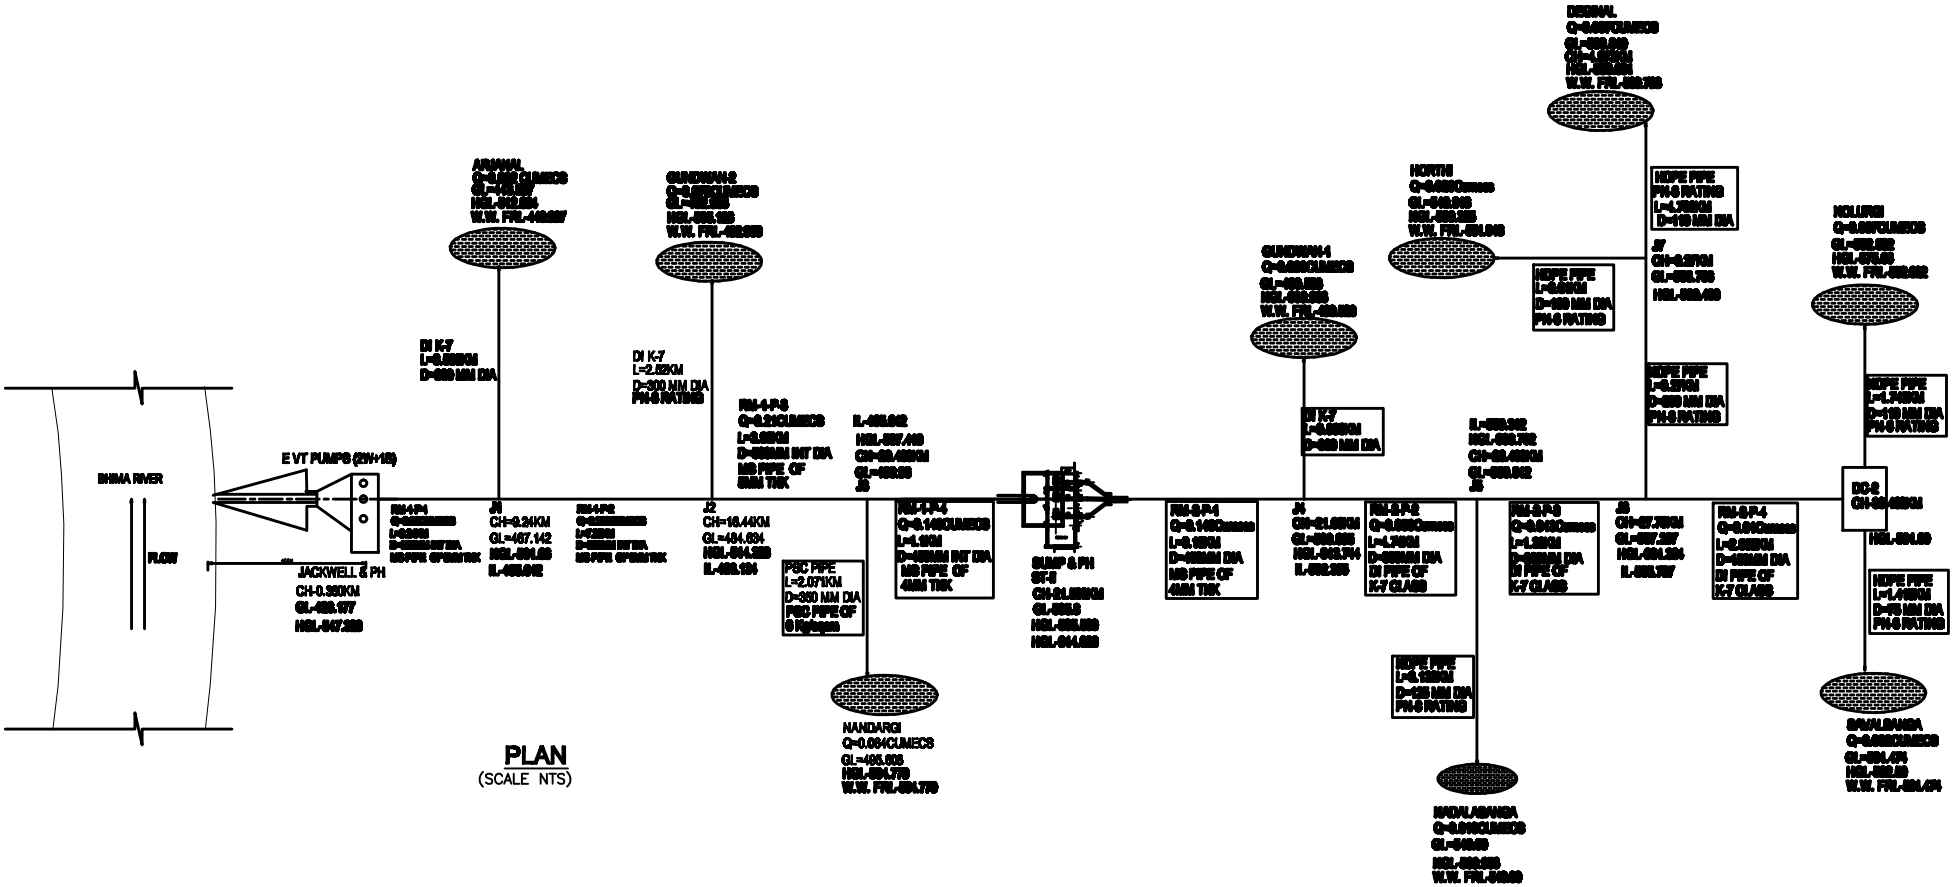

PLAN
(SCALE NTS)